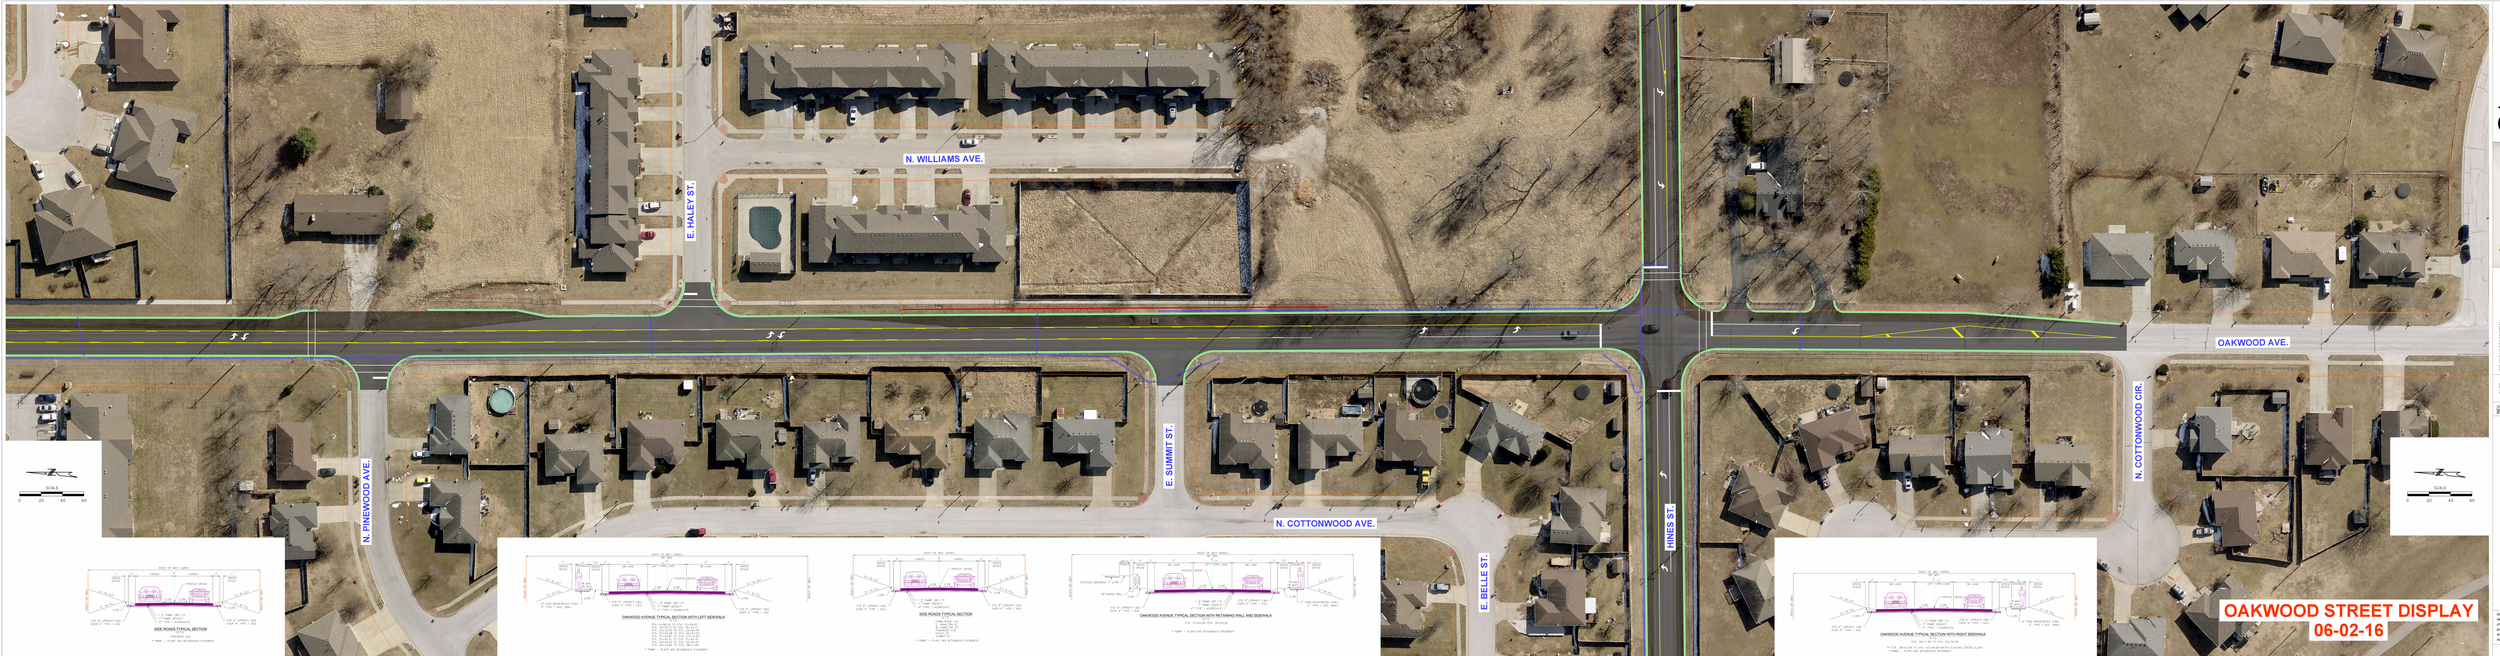

OLSSON ASSOCIATES

Olsson Associates Engineering, Inc. 1001 Boston Commission of Authority 60101
Phone: 630.568.1000 FAX: 630.568.1000
Fax: 630.568.1000 www.olsson.com/oaks.com

REPUBLIC MISSOURI GROWING TOGETHER

REV. NO.	DATE	REVISIONS DESCRIPTION

REVISIONS

STRIP MAP

OAKWOOD AND HINES STREET IMPROVEMENTS
CITY OF REPUBLIC
REPUBLIC, MISSOURI

2016

drawn by: AC
designed by: AC
checked by: TMC
project no.: 0101-0249
drawing no.:
date: 06.02.2016

SHEET
2 of 3

F:\2016\0001-0500\0101-0249\40-Design\Microstation\J160249\plan_sheets\14_Displays\Conceptual_Display-Oakwood_Public_Meeting_02.dgn 8:35:45 AM 6/2/2016